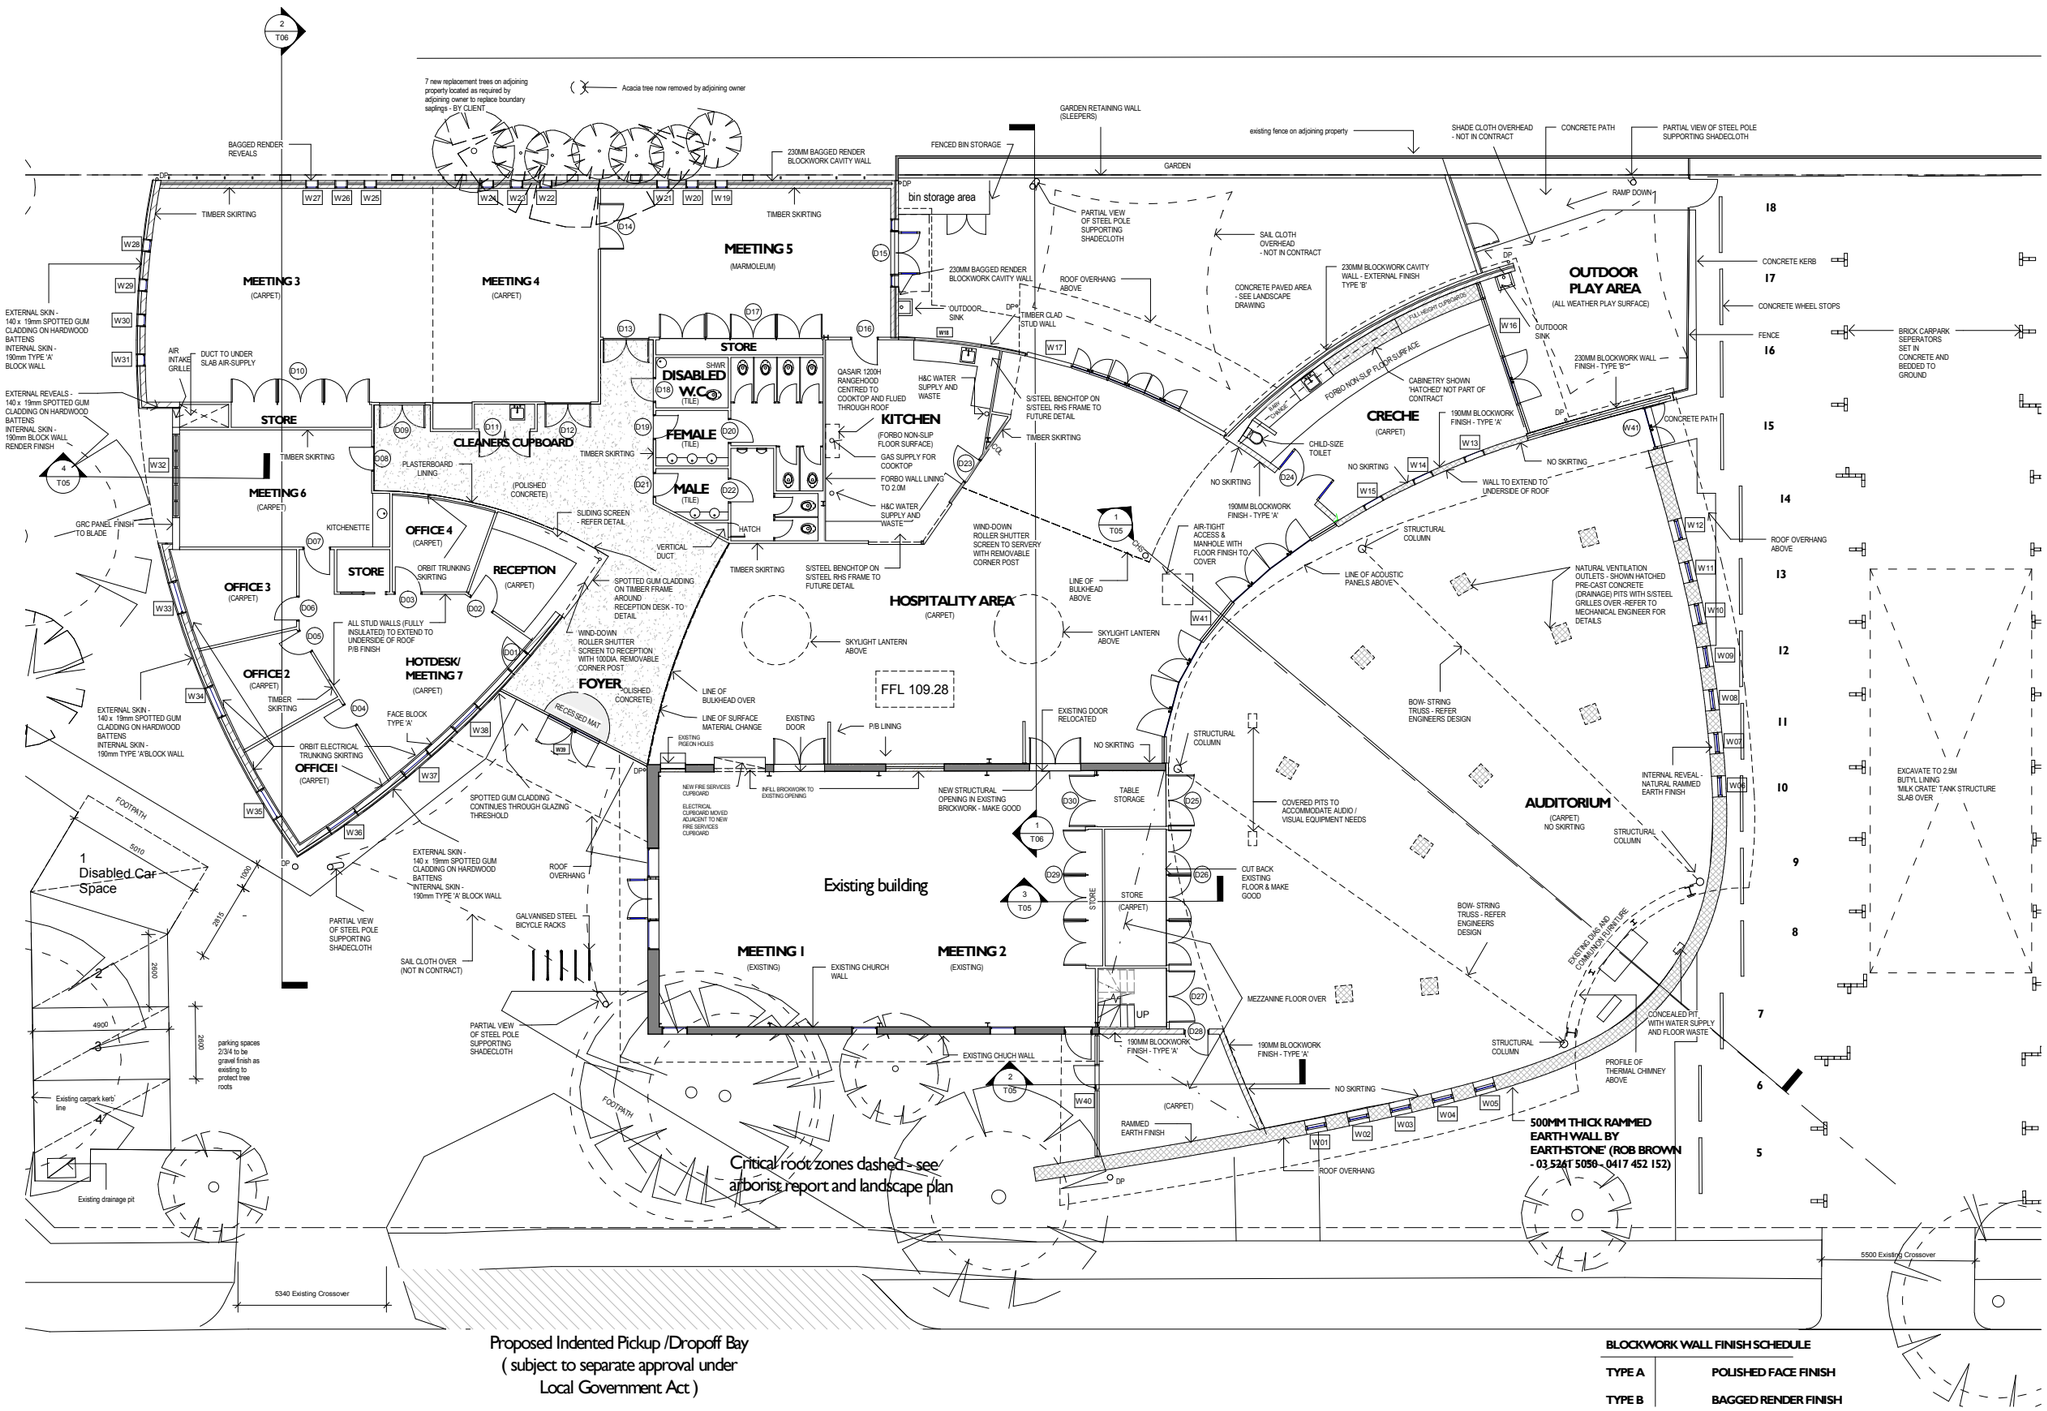

BLOCKWORK WALL FINISH SCHEDULE	
TYPE A	POLISHED FACE FINISH
TYPE B	BAGGED RENDER FINISH

AMENDMENTS

DATE	DESCRIPTION

N

PRELIMINARY - NOT FOR CONSTRUCTION

bhy

BHY Architects
23 Fenwick Street, Clifton Hill, Victoria 3068
Melway 2D A2
www.bhy-architects.com
T:+61 3 9486 4425 F:+61 3 9486 4435

These documents are under copyright to BHY Architects. No unauthorised copying.

Do not scale - refer figured dimensions only
if in doubt - ask first!

Project

New Church &
Educational Buildings

107 Springfield Road
Blackburn North
VICTORIA
3130
Melway 47 K7

St Alfred's Anglican Church

Ground Floor Plan

Scale	Drawn By
1 : 100	Author
Drawing date	**Date and time**
March 2007	14/06/2007 2:01:13 PM
Project No.	**Drawing No.**
230	T02